NOTE: This is manufactured in accordance with ASTM C-478 and INDOT Spec. 907.04

WEIGHTS:
Wall = 1800 #/ft
Base = 4000 #
Separate Base = 5780 #
Flat Top = 4000 #
Transitional Lid = 4000 #

Alternate Top Slab is Steel Reinforced to meet or exceed H-20 Loading

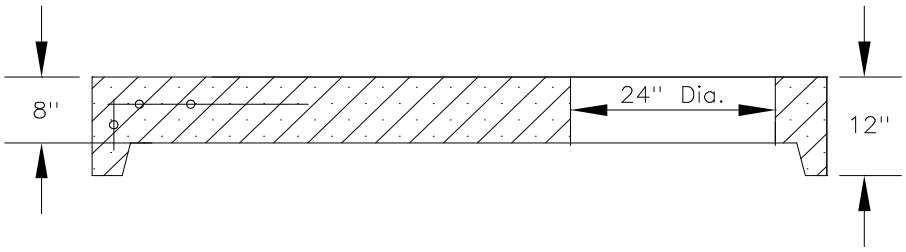

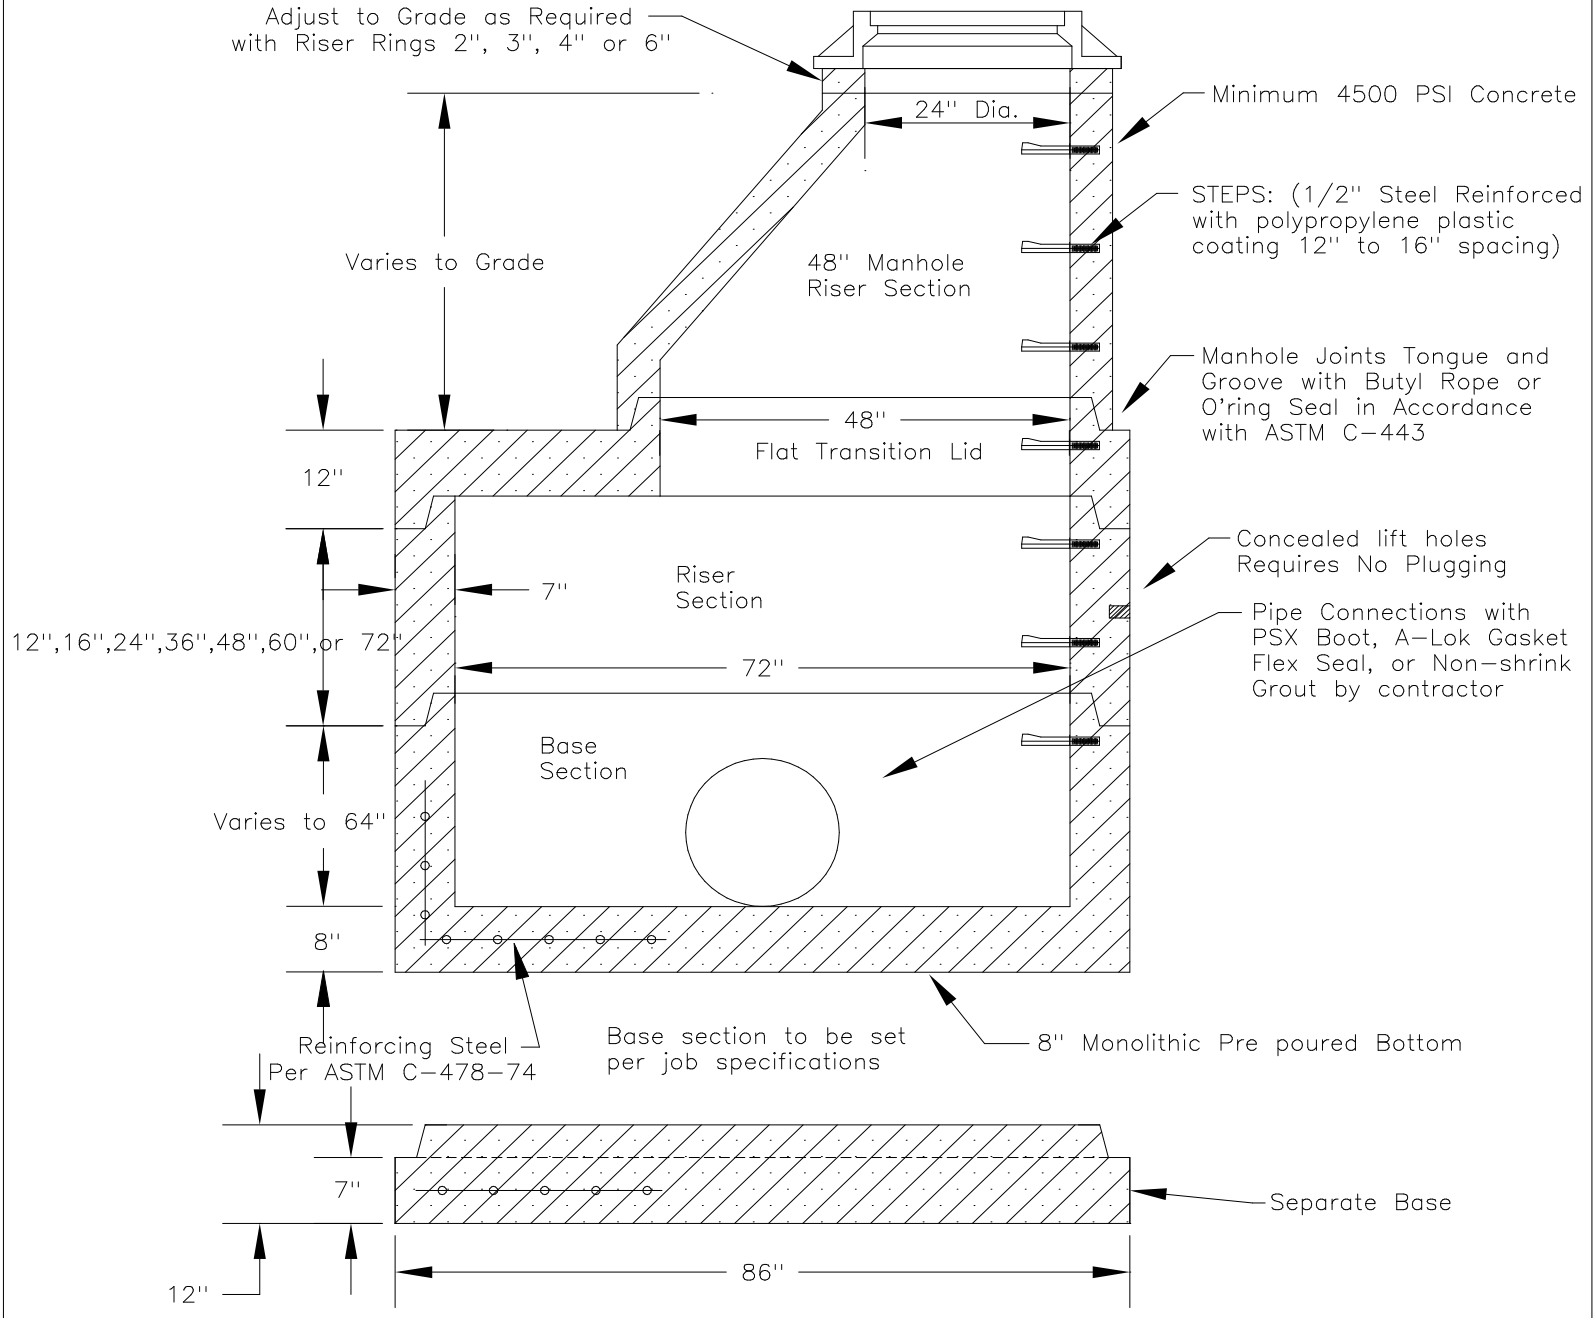

PRECAST CONCRETE

72" DIA. MANHOLE

MIDWEST TILE & CONCRETE PRODUCTS, INC.

4309 Webster Road
Woodburn IN 46797
Phone: 219-749-5173
Fax: 219-493-2477

6301 Ardmore Ave
Fort Wayne IN 46809
Phone: 219-478-9098
Fax: 219-747-7590

Drawing Name:	72-MH.DWG
Date:	2/16/98
Drawn By:	Darrin Good
Revised By:	Paul Tucker 7/14/99
Checked By:	Al Crosland